
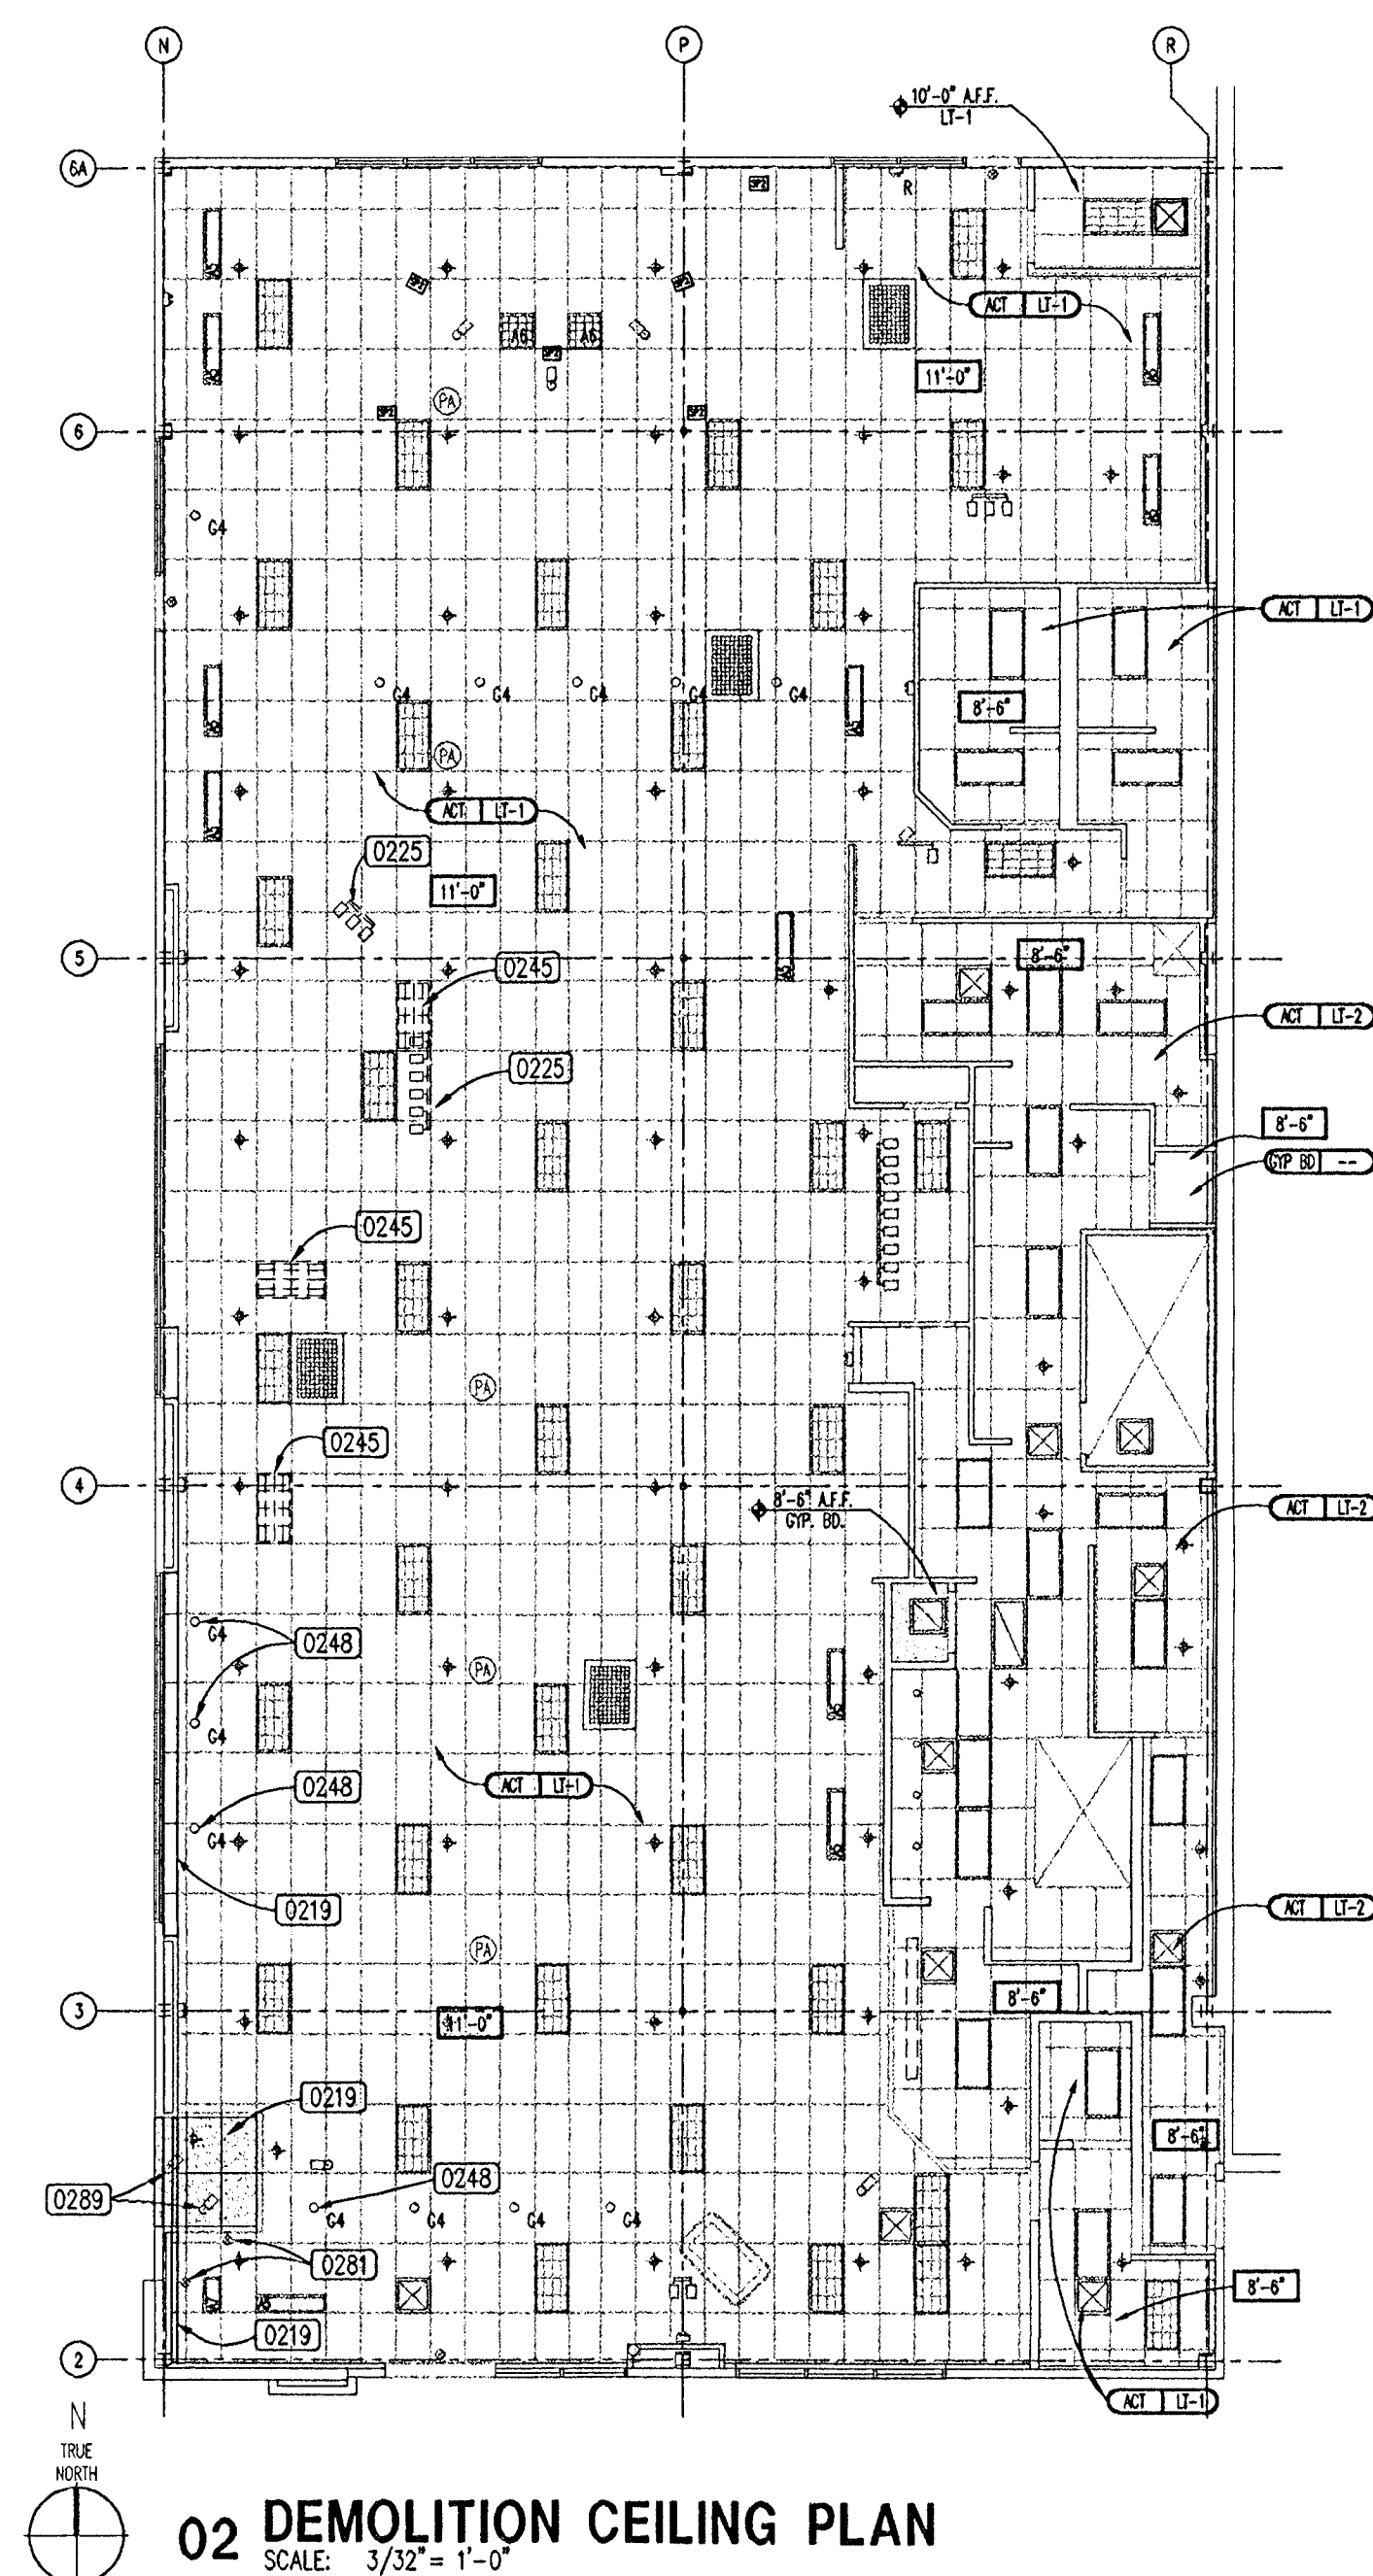
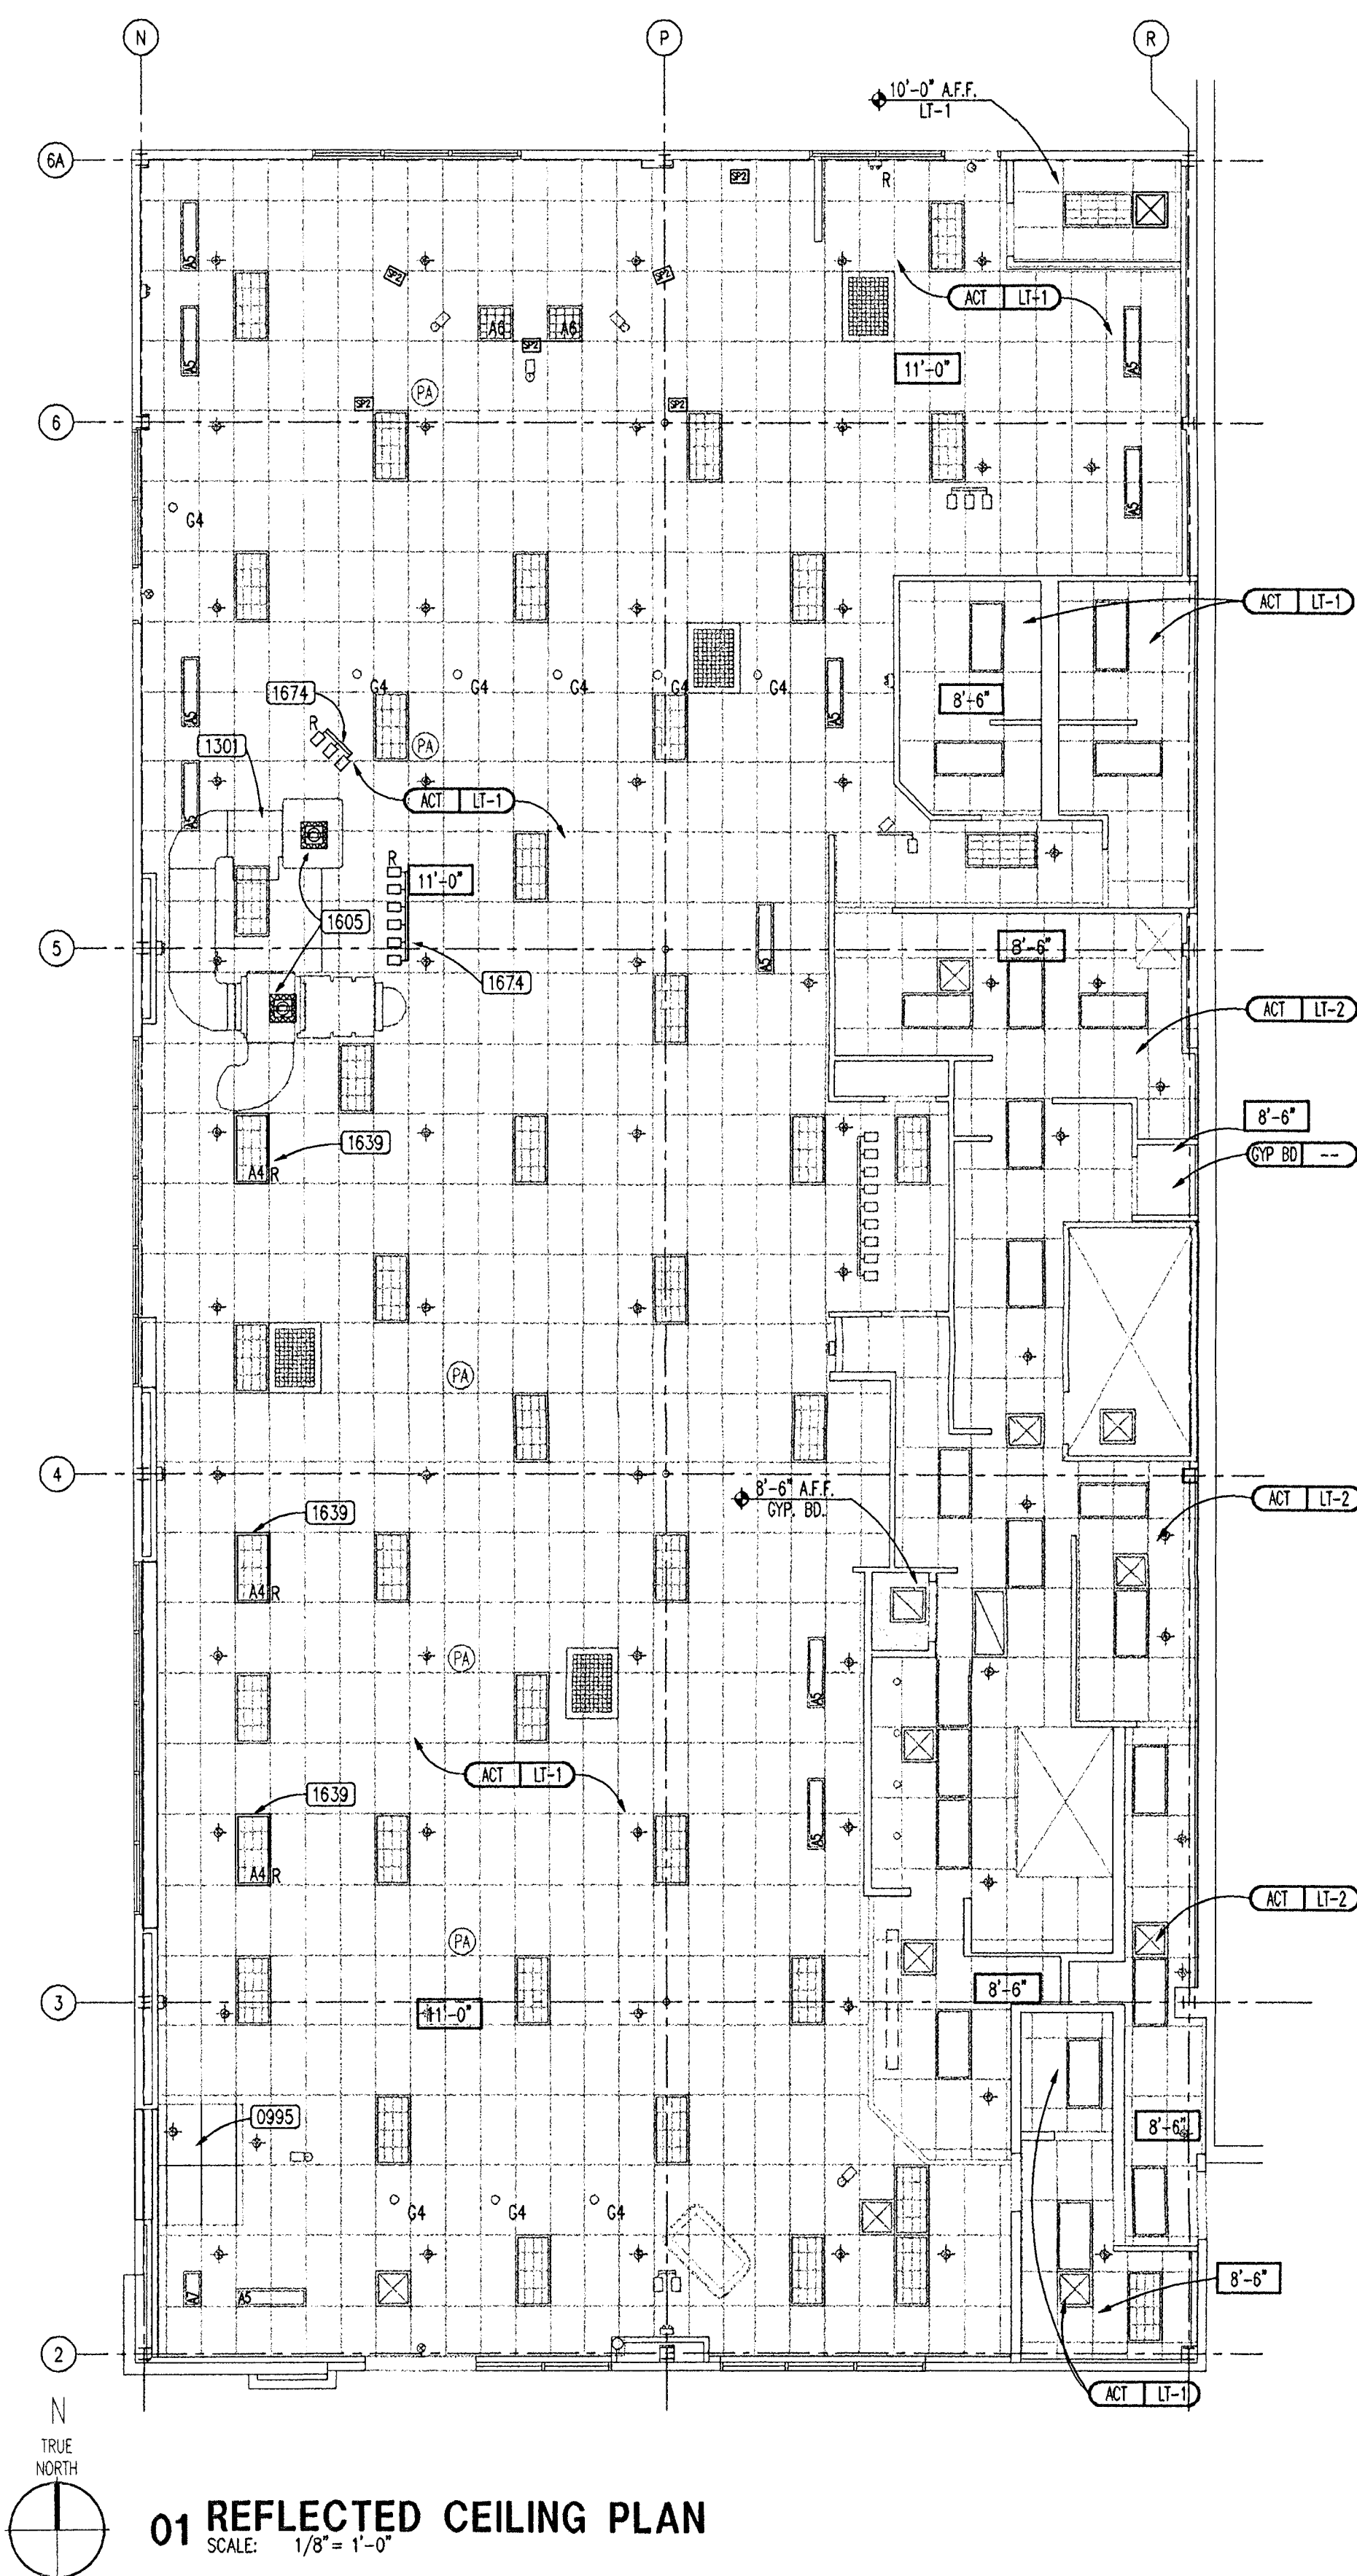


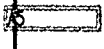

CEILING LEGEND

	ROUND SPEAKER EXISTING TO REMAIN		NEW 2x4 LAY-IN FLUORESCENT FIXTURE W/ EGG CRATE LENS.
	ROUND SPEAKER AS RELOCATED		2x4 LAY-IN FLUORESCENT FIXTURE W/ EGG CRATE LENS. EXISTING AS RELOCATED
	SUPPLY AIR GRILLE EXISTING TO REMAIN		
	SUPPLY AIR GRILLE AS RELOCATED		2x4 LAY-IN FLUORESCENT EXISTING TO REMAIN
	NEW SUPPLY AIR GRILLE		2x4 LAY-IN FLUORESCENT EXISTING AS RELOCATED
	RETURN AIR GRILLE EXISTING TO REMAIN		EXISTING 2x2 LAY-IN FLUORESCENT FIXTURE W/ EGG CRATE LENS.
	EMERGENCY LIGHTING UNIT EXISTING TO REMAIN		NEW TRACK LIGHT FIXTURE
	EMERGENCY LIGHTING UNIT EXISTING AS RELOCATED		TRACK LIGHT FIXTURE EXISTING TO REMAIN
	NEW EMERGENCY LIGHTING UNIT		TRACK LIGHT FIXTURE AS RELOCATED
	EXIT UNIT		EXISTING TRACK LIGHT, REMOVED/DEMO
	NEW Q4 RED FIXTURE		NEW SPOT LIGHT W/MONOPPOINT MOUNT
	SPRINKLER HEAD, EXISTING TO REMAIN		SPOT LIGHT W/MONOPPOINT MOUNT EXISTING TO REMAIN
	SPRINKLER HEAD, EXISTING AS RELOCATED		EXISTING MONO POINT, REMOVED/DEMO
	CEILING OUTLET		EXISTING 1/2" WALL WASHER
	FLUORESCENT STRIP LIGHT EXISTING TO REMAIN		EXISTING 1/4" WALL WASHER
	NEW FLUORESCENT LIGHT		

- ## GENERAL NOTES
- | | |
|--|--|
| 1) NO FIXTURES, GRILLES, SPEAKERS, ETC. SHALL TOUCH THE CEILING "T'S" OR SHADOW LINE; CENTER IN PANEL. | |
| 2) SPEAKERS AND WIRE PROVIDED BY OWNER INSTALLED BY G.C. | |
| 3) ALL SPEAKER WIRE SHALL HOME RUN TO PLATFORM FROM 3 ZONES. | |
| 4) PAINT ALL GRILLES AND SPEAKERS TO MATCH CEILING GRID. | |

CEILING NOTES: 0000

SECTION 2 DEMOLITION/SITEWORK/REMOVAL

0219 REMOVE PORTION OF EXISTING CEILING TILE & GRID AS REQUIRED.

0225 REMOVE EXISTING TRACK LIGHT. SAVE FOR RELOCATION.

0245 REMOVE EXISTING FLUORESCENT LIGHT FIXTURE AS INDICATED. SAVE FOR RELOCATION

0248 REMOVE EXISTING HANGING "PENDANT" LIGHTS.

0281 REMOVE EXISTING EXIT LIGHT FIXTURE.

0289 REMOVE EXISTING MONOPONT LIGHT FIXTURE.

SECTION 9 FINISHES

0995 FURNISH AND INSTALL NEW CEILING GRID & TILE AS INDICATED. MATCH EXISTING.

SECTION 13 SPECIAL CONSTRUCTION

1301 OWNER'S FLOOR SUPPORTED SKYBUCE PACKAGE BY VENDOR

SECTION 16 ELECTRICAL

1605 PROVIDE ONE NEW DUPLEX OUTLET ABOVE CEILING FOR SKYBUCE
TIMES TO BE GAMES CIRCUIT.

1639 EXISTING TROFFER AS RELOCATED.

1674 EXISTING TRACK LIGHT AS RELOCATED.




THESE DOCUMENTS FOR ANY PURPOSE OTHER THAN CONSTRUCTION OF THIS PROJECT WITHOUT EXPRESS WRITTEN PERMISSION OF THE ARCHITECT ARE VOID.

CHUCK E. CHEESE'S PIZZA. #576

BRAZOS MALL
100 W. HIGHWAY 332
LAKE JACKSON, TX

C. E. C. ENTERTAINMENT, INC.
4441 WEST AIRPORT FREEWAY
IRVING, TEXAS 75062

REFLECTED CEILING PLAN

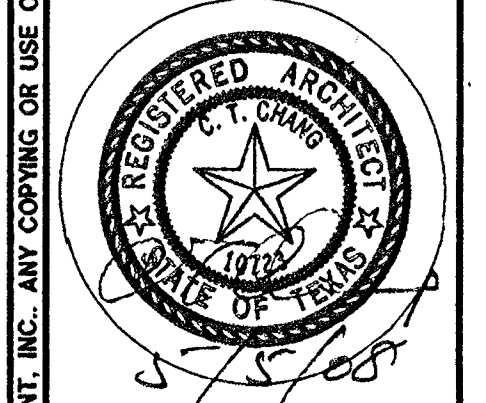

THESE DOCUMENTS ARE THE SOLE PROPERTY OF CEC ENTERTAINMENT	Date 05/05/2008
	Revisions
	Project Number SB-576-2008
	Sheet Number A3.0 of 4